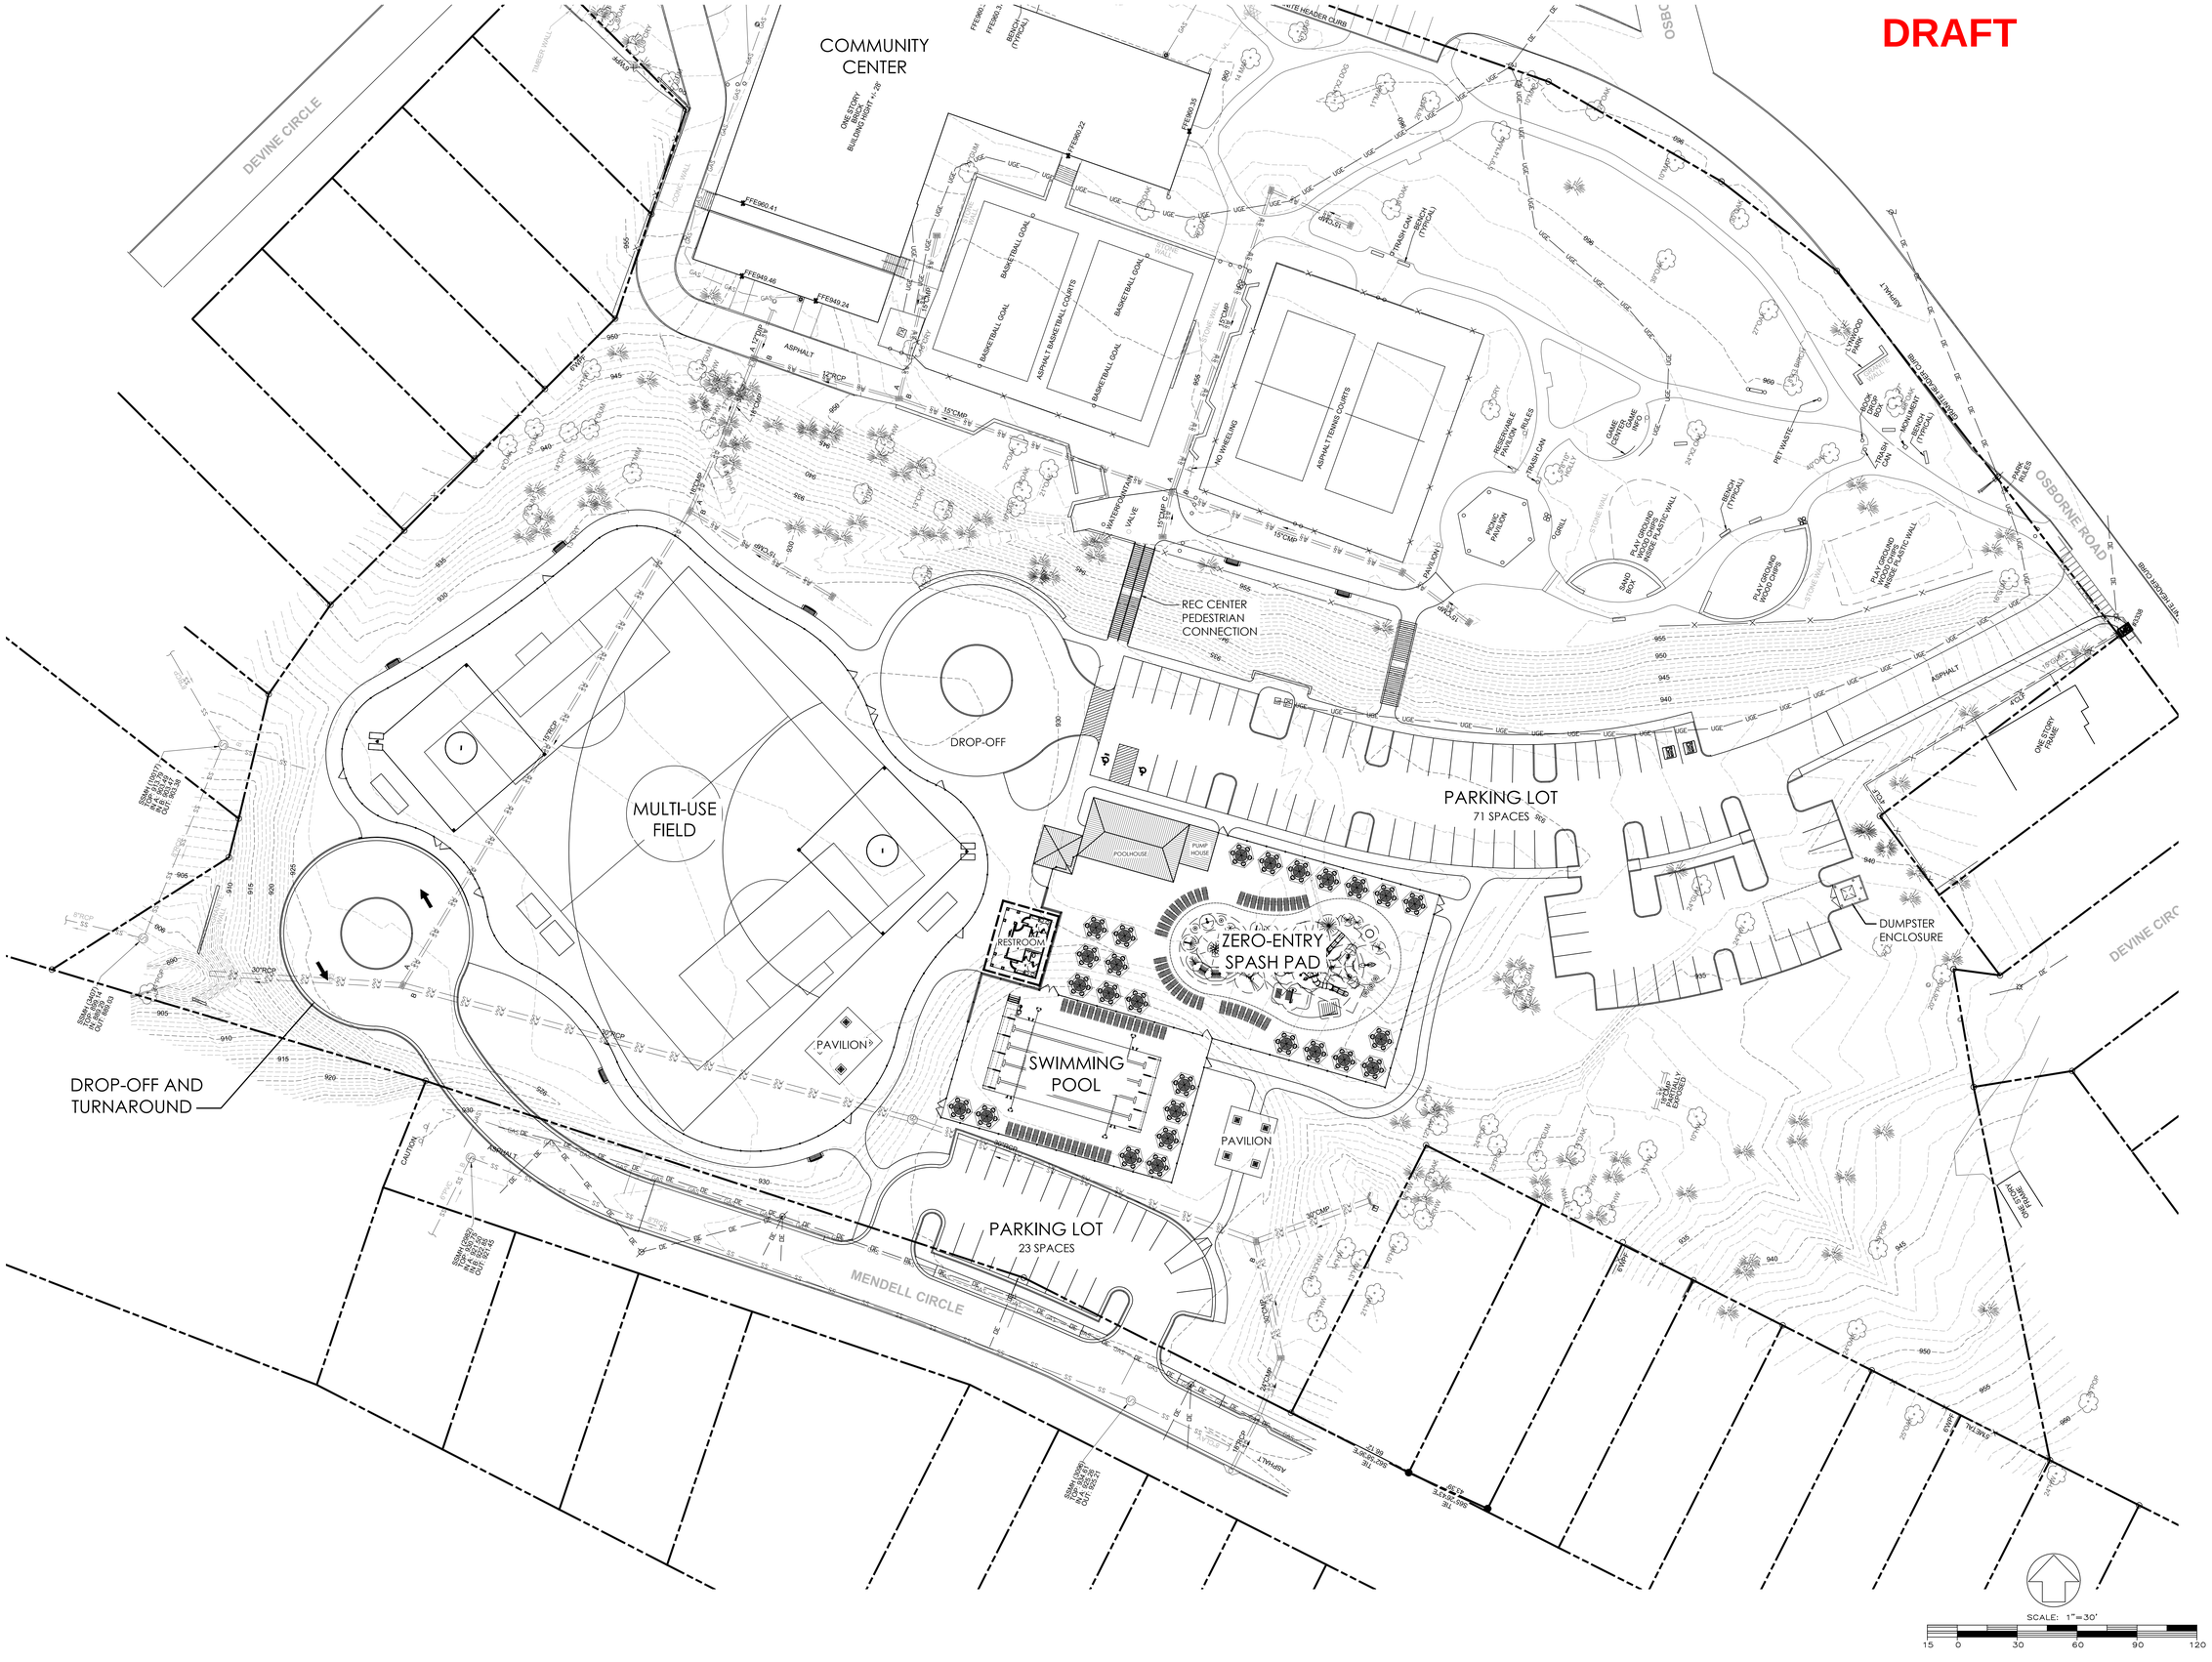

ARCHITECTURE
ENGINEERING
PLANNING
CPLteam.com
2011 SUTTON LAKE DRIVE SUITE 150 SUWANEE GEORGIA 30024 (770) 214-0050

CITY OF BROOKHAVEN GEORGIA

DRAWINGS SCHEDULE		
No.	Date	Description

NOT FOR CONSTRUCTION

CITY OF BROOKHAVEN
LYNWOOD PARK
3360 OSBORNE ROAD
BROOKHAVEN, GEORGIA 30319

DATE	DRAWN	CHECKED
00/00/19	BGM	BGM

SCALE 1"=30'

SHEET TITLE
CONCEPTUAL MASTER PLAN

PROJECT NUMBER
15088.00

C0.0
00
DRAWING NUMBER

Drawing Name: S:\Projects\Brookhaven_C\Lynwood Park\D Design\06 CAD\AutoCAD\XREF\Lynwood Park_Design2_Parking Expansion.dwg Date last accessed: 1/30/2020 4:23 PM Date last plotted: 1/31/2020 8:44 AM Plotted By: Bryan McCarley